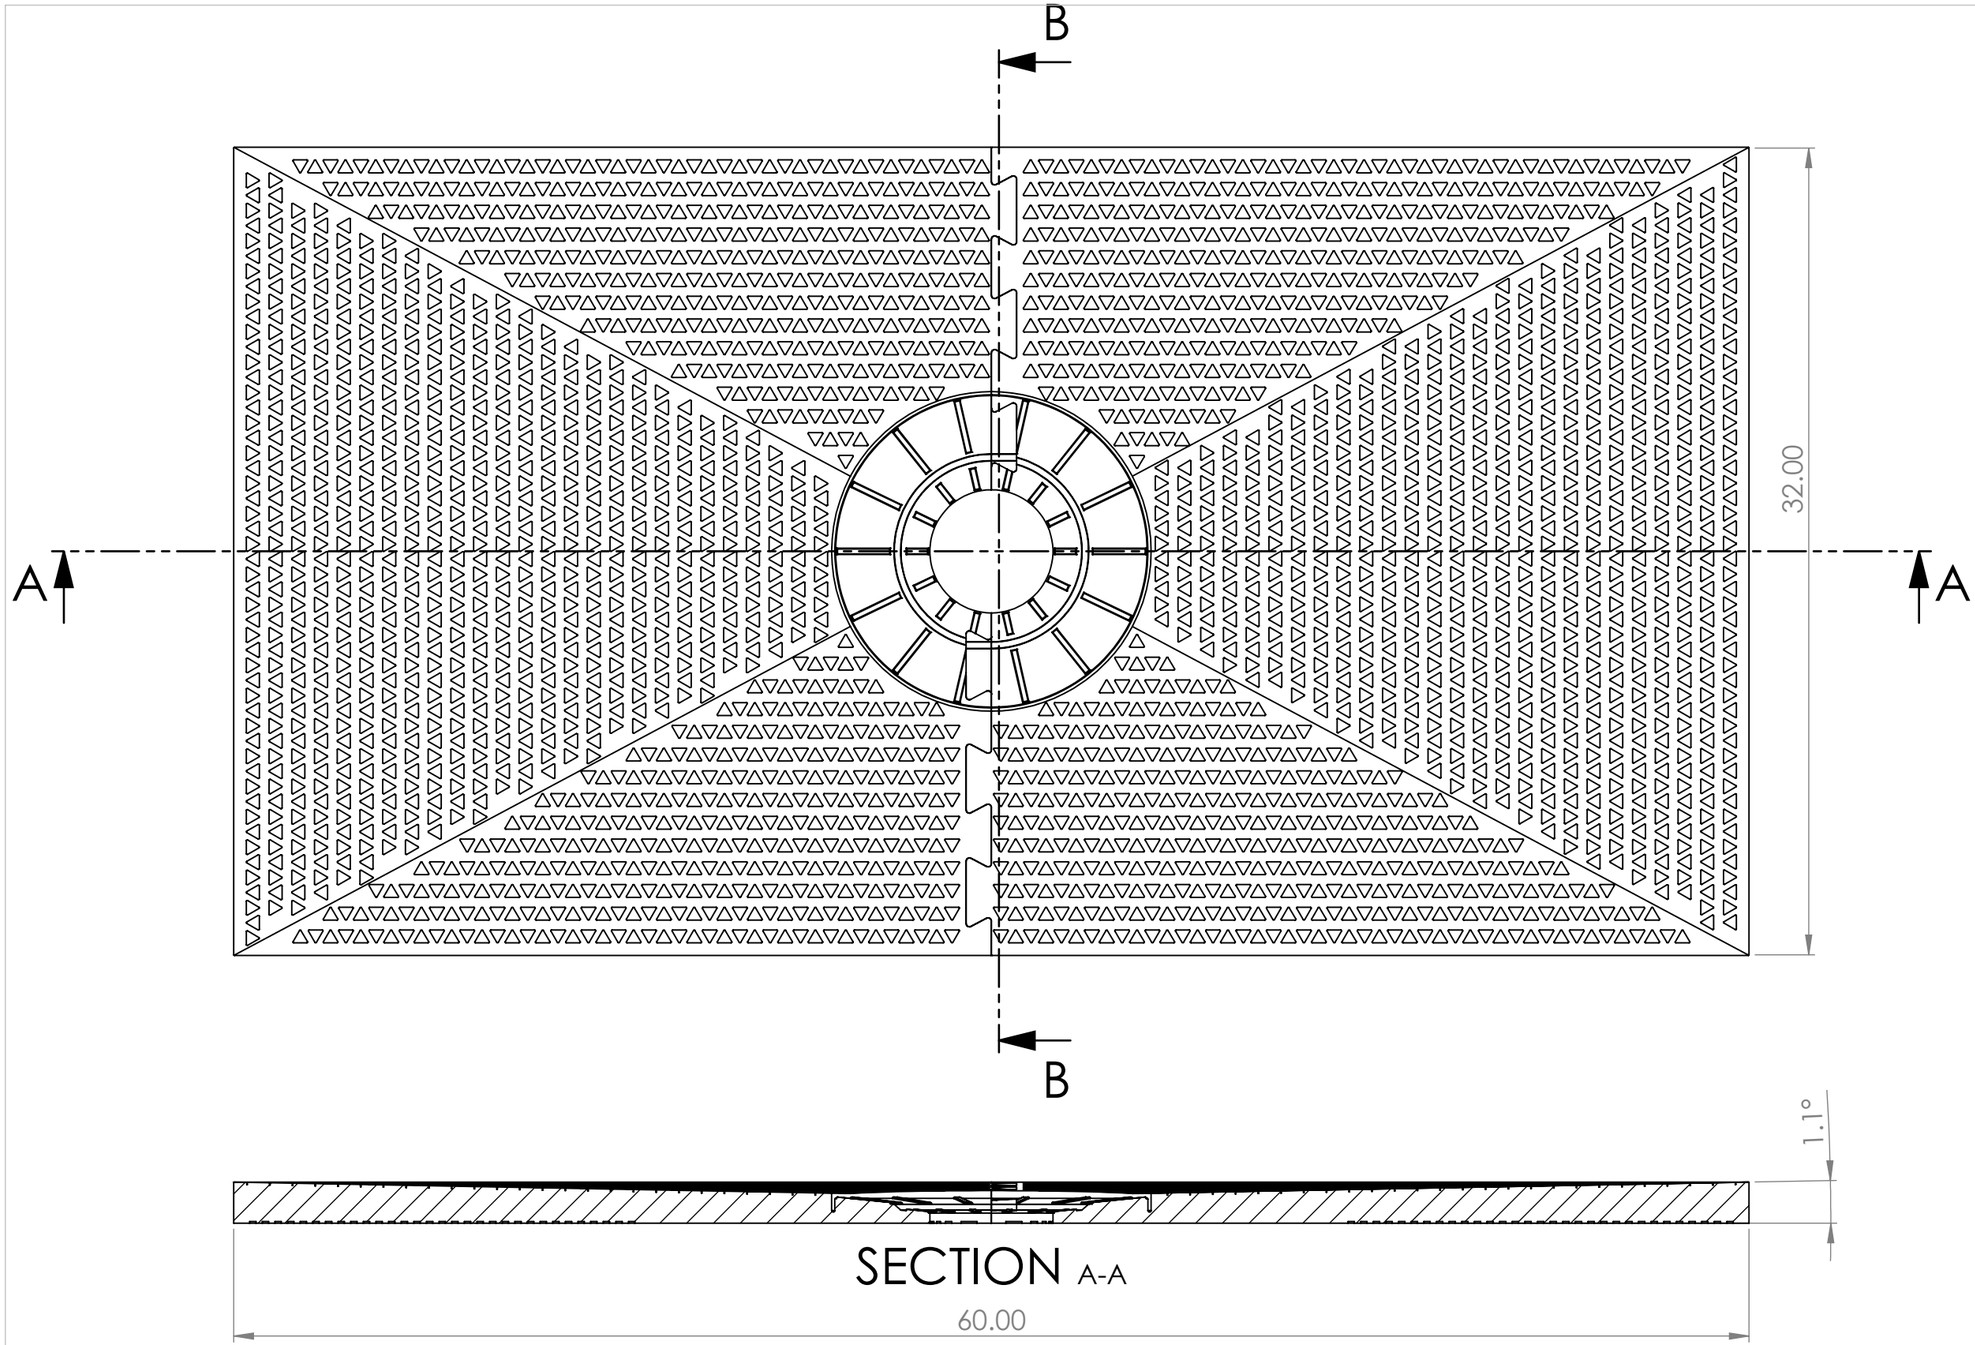

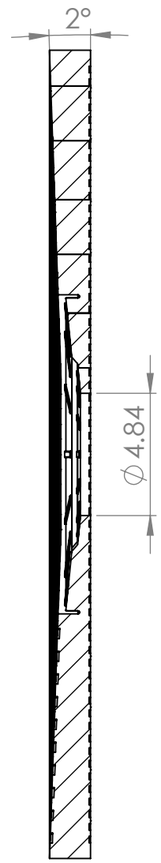

SECTION B-B

SECTION A-A

GENERAL TOLERANCES:
FRACTIONAL ± 1/16"
ANGULAR ±1.0°
.X = ±0.050
.XX = ±0.020
.XXX = ±0.010

THIRD ANGLE PROJECTION

ALL DIMENSIONS IN INCHES
UNLESS OTHERWISE SPECIFIED

PROFILE

DESCRIPTION: **Shower Pans 60x32 center Drain**

SIZE: B

DWG. NO.

REV: 0

MATERIAL:

EST. WEIGHT: LBS/FT

DRAWN BY:

SCALE: 1:6

DATE: 1/8/2017

SHEET 1 OF 1

5720 AMBLER DRIVE
MISSISSAUGA, ON, L4W 2B1
(P): 800.265.2977
(F): 905.625.4249
www.loxcreenflooring.com

8 7 6 5 4 3 2 1